


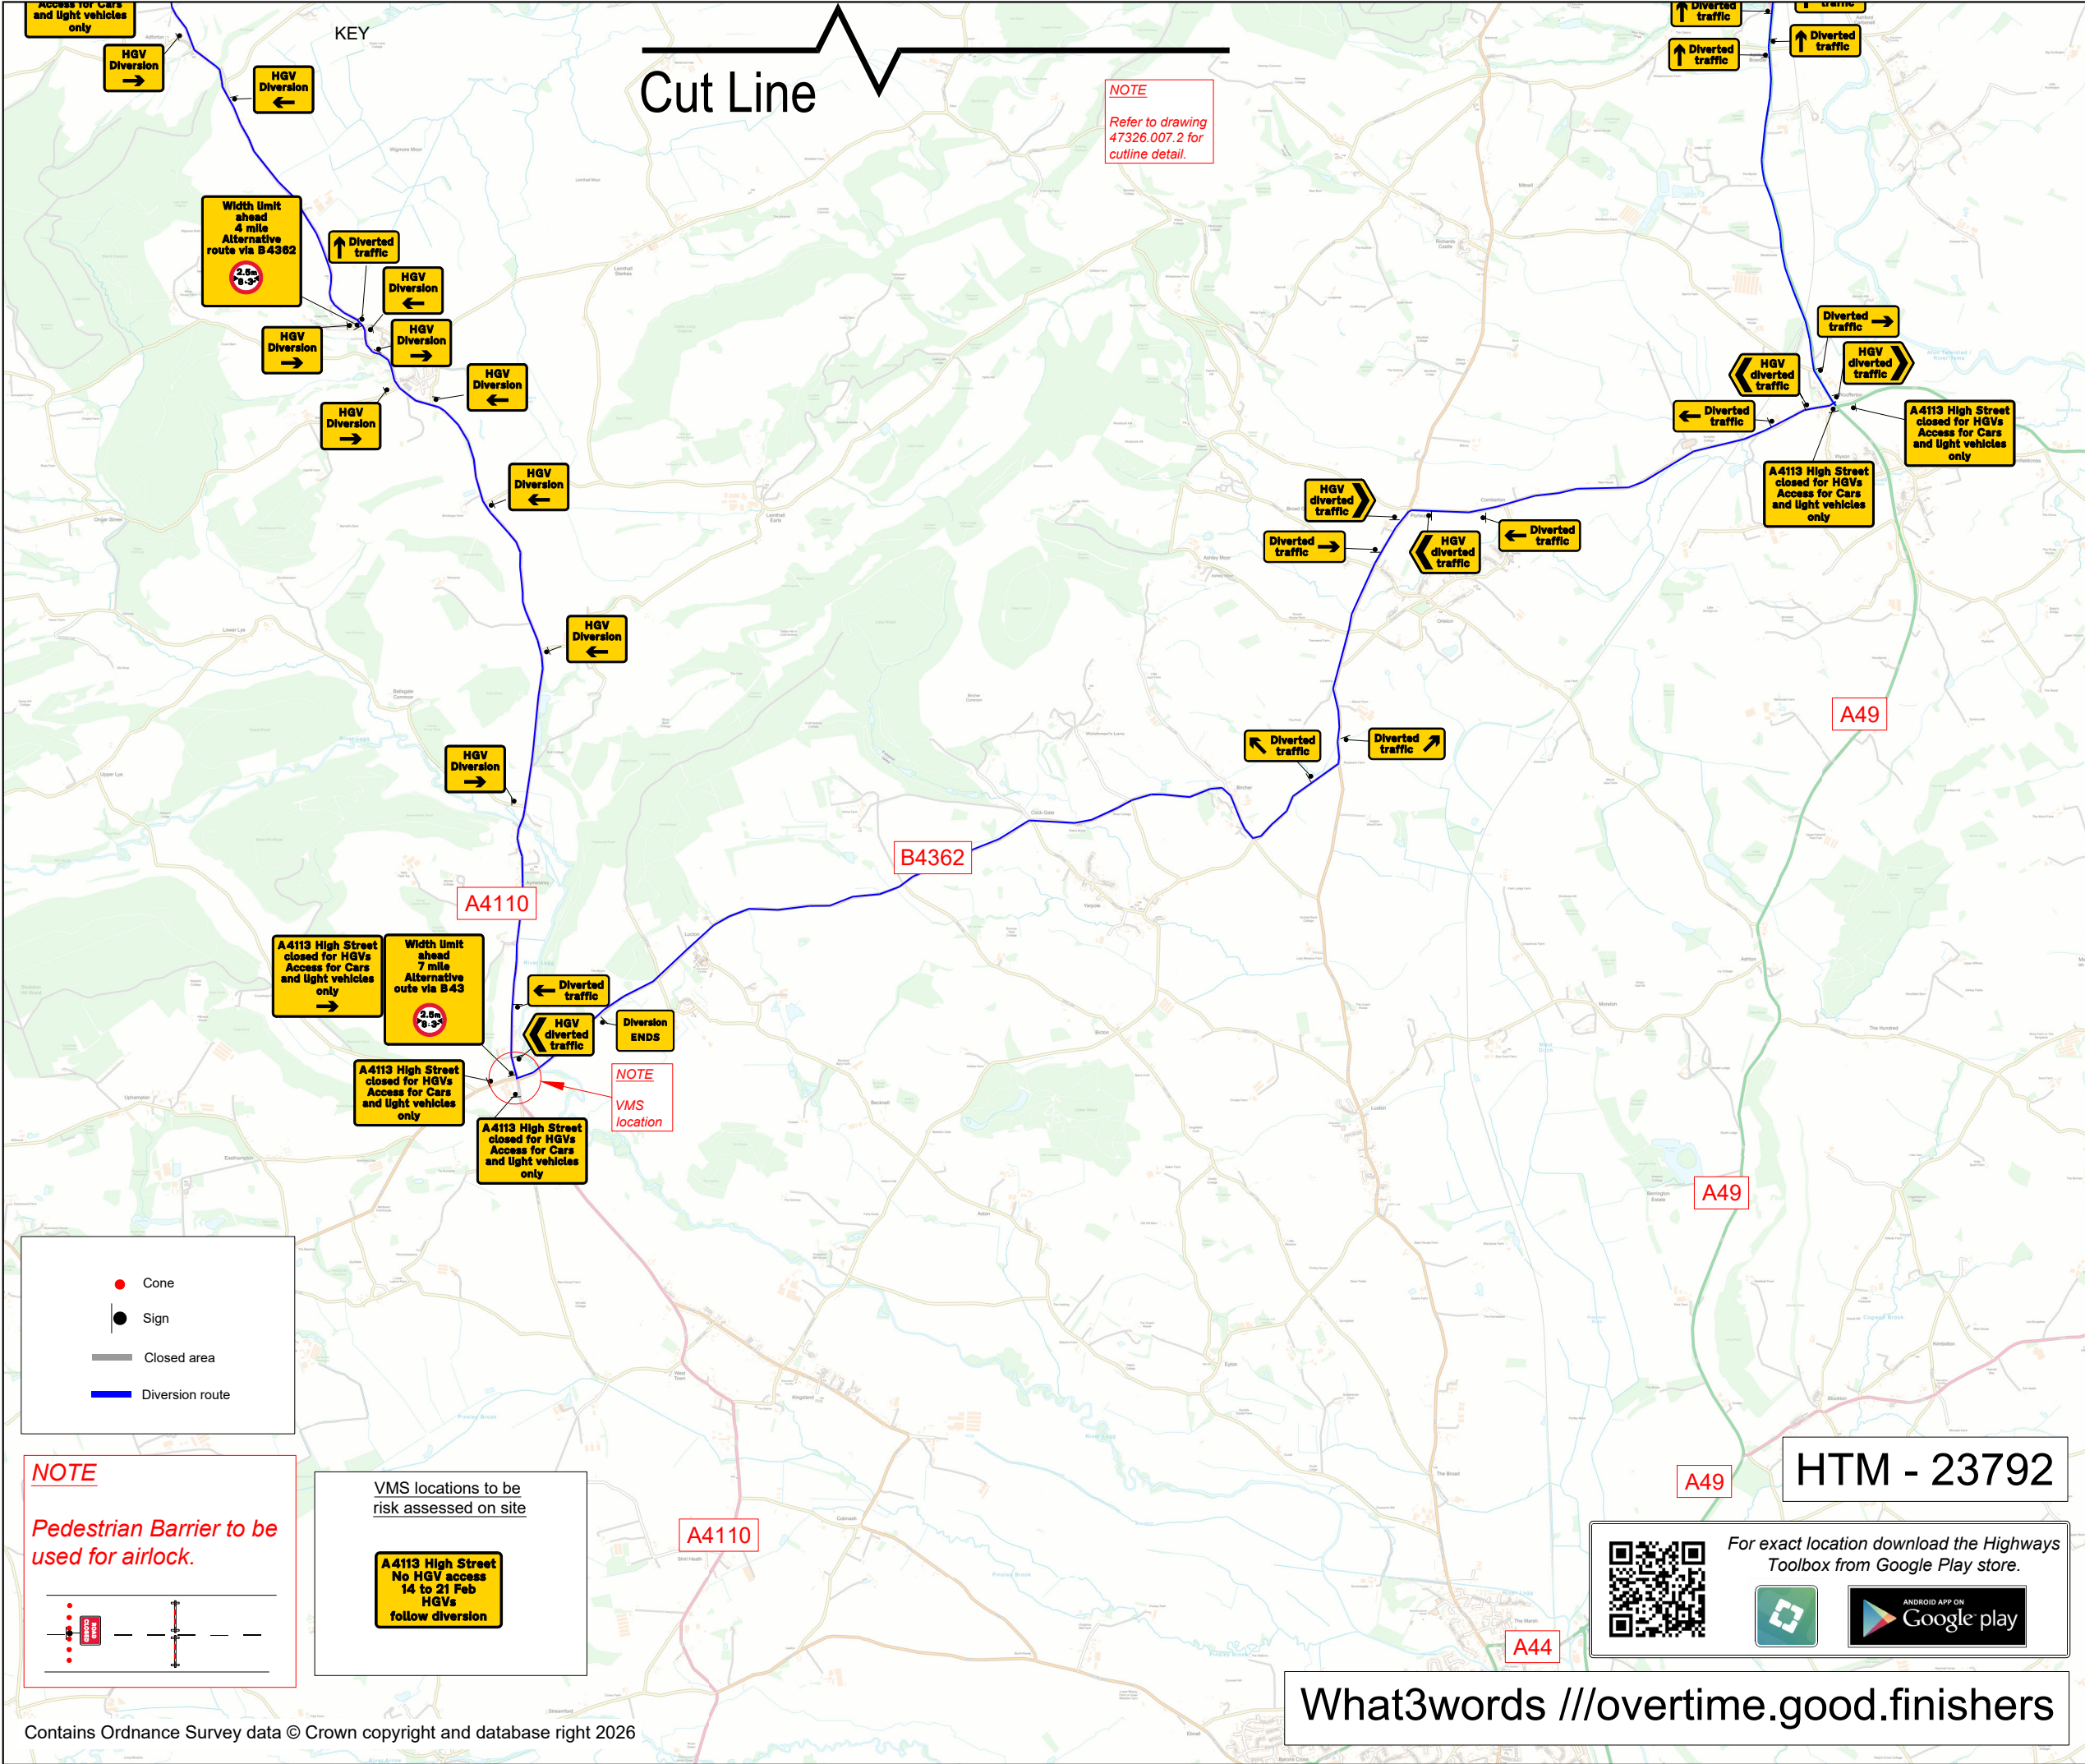

KIT LIST				
NOTE Refer to drawing 47326.007.1 for kit list detail.				
Rev	Description	By	Chkd	Date
Revisions				
Client				
EPC				
Project				
High Street (HGV CLOSURE) Leintwardine, Hereford Grid Ref: 340381 , 274628				
Title				
HGV CLOSURE ROUTES				
60 Tyburn Road Erdington Birmingham B24 8LA 0121 326 9143 info@htmltd.co.uk www.htmltd.co.uk				
ATM HIGHWAY TRAFFIC MANAGEMENT				
Design: JLM	Drawn: JLM	Chkd: AB		
Date: 10/01/26	Date: 10/01/26	Date: 10/01/26		
Scale: NTS	@ A3	Status:		
Drawing No	47326.007.2			Rev: